Kurt J. Ludwig, AIA
Architect

Kurt J. Ludwig, AIA
Architect

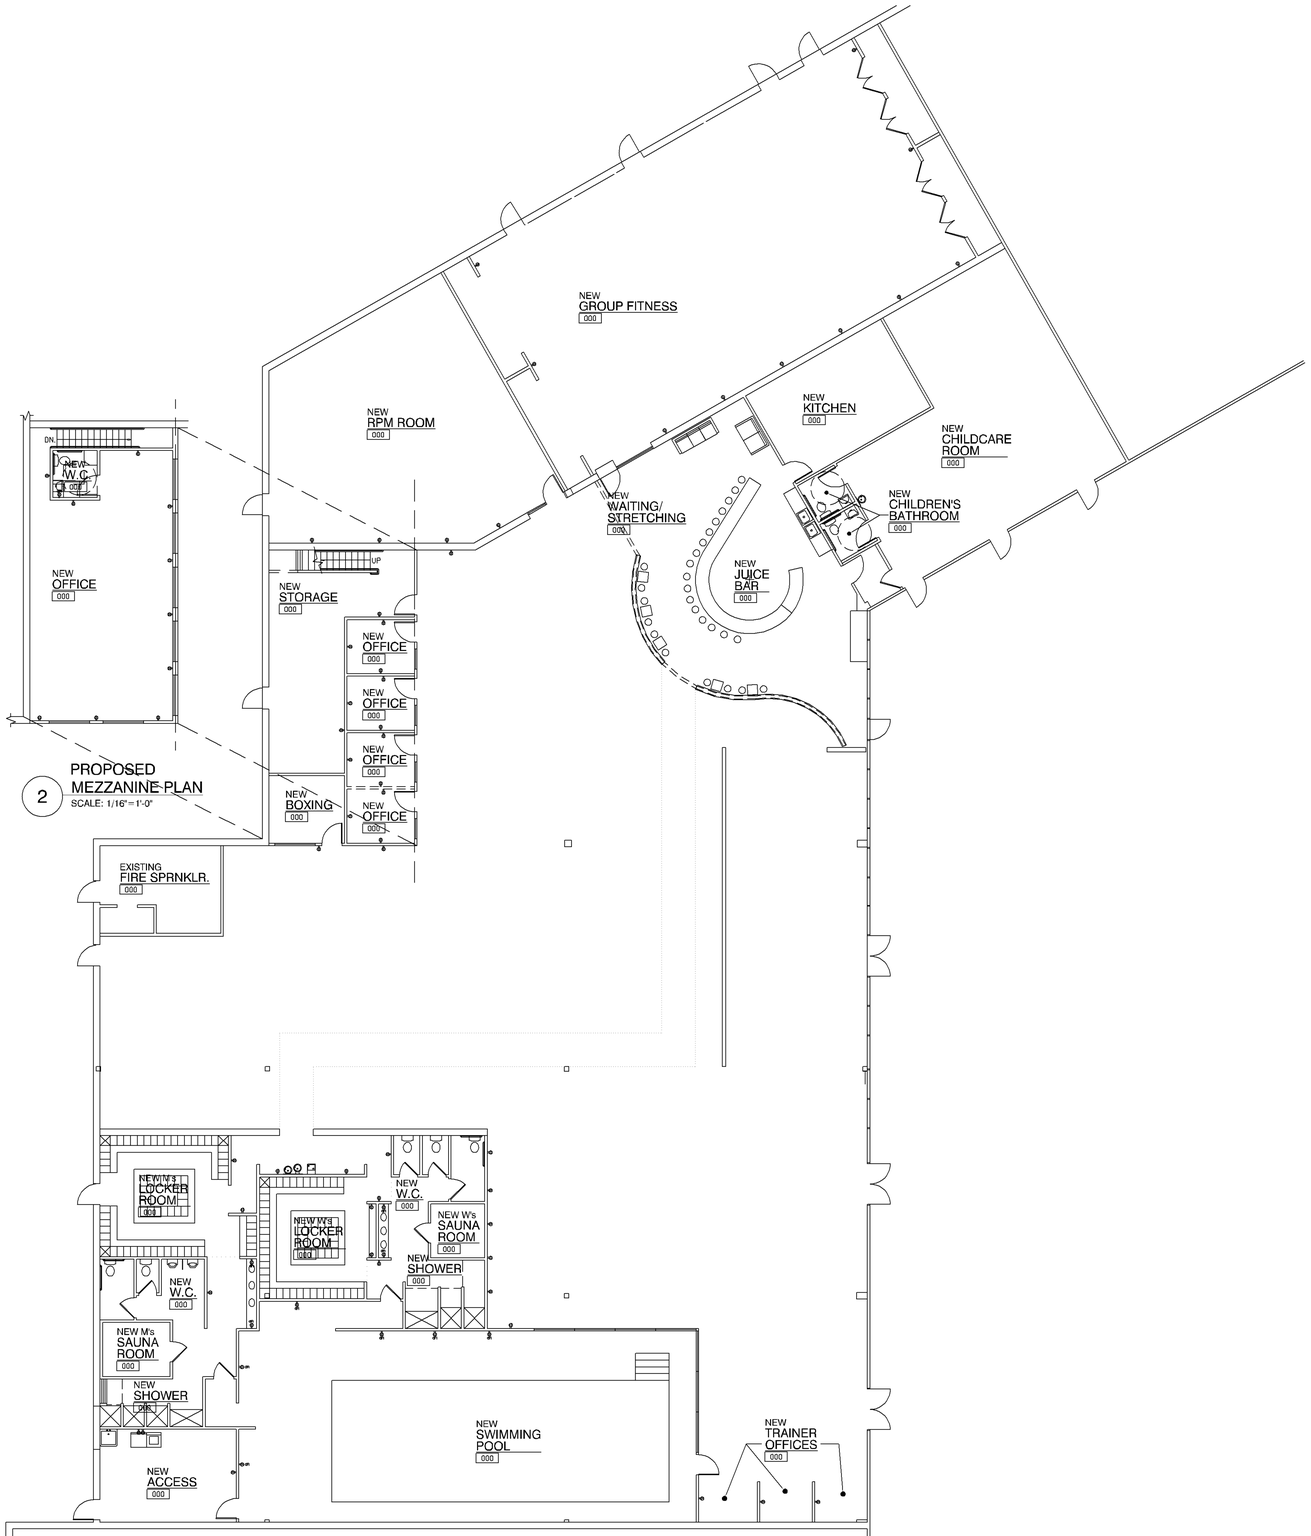

2 PROPOSED MEZZANINE PLAN
SCALE: 1/16" = 1'-0"

1 PROPOSED FLOOR PLAN
SCALE: 3/32" = 1'-0"

DATE:	REV.	DESCRIPTION:	BY:

DRAWING NAME:

PROPSED FLOOR PLAN

PROJECT NAME AND ADDRESS:

PROPOSED ALTERATION
OXYGEN FITNESS & SPORTS CLUB
333 ROUTE 9
BAYVILLE, NEW JERSEY

CERT.NO.#AI-11708
REGISTERED ARCHITECT

Kurt J. Ludwig, AIA
Architect

Kurt J. Ludwig, AIA, Incorporated
77 North Main Street
Milltown, NJ 08850

(732) 846-1141
Fax (732) 846-1143
www.kjludwig.com

A-1
~1 OF 1~

JOB NO.
06-75K